Improvements to Roads and Drains at Anjanadri
Layout and Surrounding Area in Ward No 06
Thanisandra

First and Part Bill

Key Map

BOOK NO - 01

Scanned by CamScanner

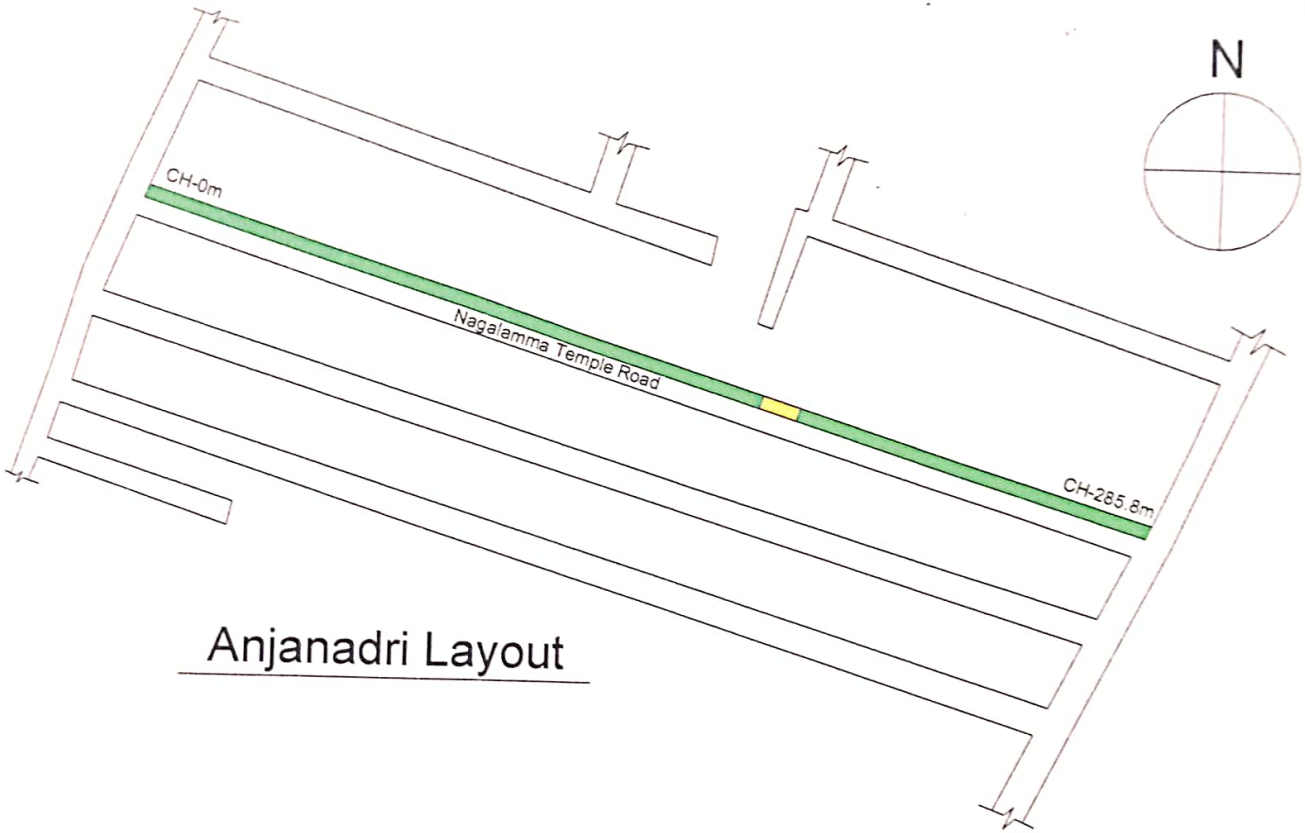

Anjanadri Layout

NOTES:-

1) Do Not Scale The Drawings
2) All Dimensions Are In meters

INDEX

CC Drain Culvert

PROJECT	Improvements to Roads and Drains at Anjanadri Layout and Surrounding Area in Ward No 06 Thanisandra
CLIENT	BBMP

CIVIL PRO
STRUCTURAL ENGINEERS, ARCHITECTS & PROJECT MANAGEMENT CONSULTANTS
No. 4, 7th MAIN,
MALLESWARAM, BANGALORE–560003
Ph : 23444801
Mob : 91–9448227083,91–9972924526
E–mail: rudraprasad3@rediffmail.com
Web: www.arkengineers.com

Scanned by CamScanner

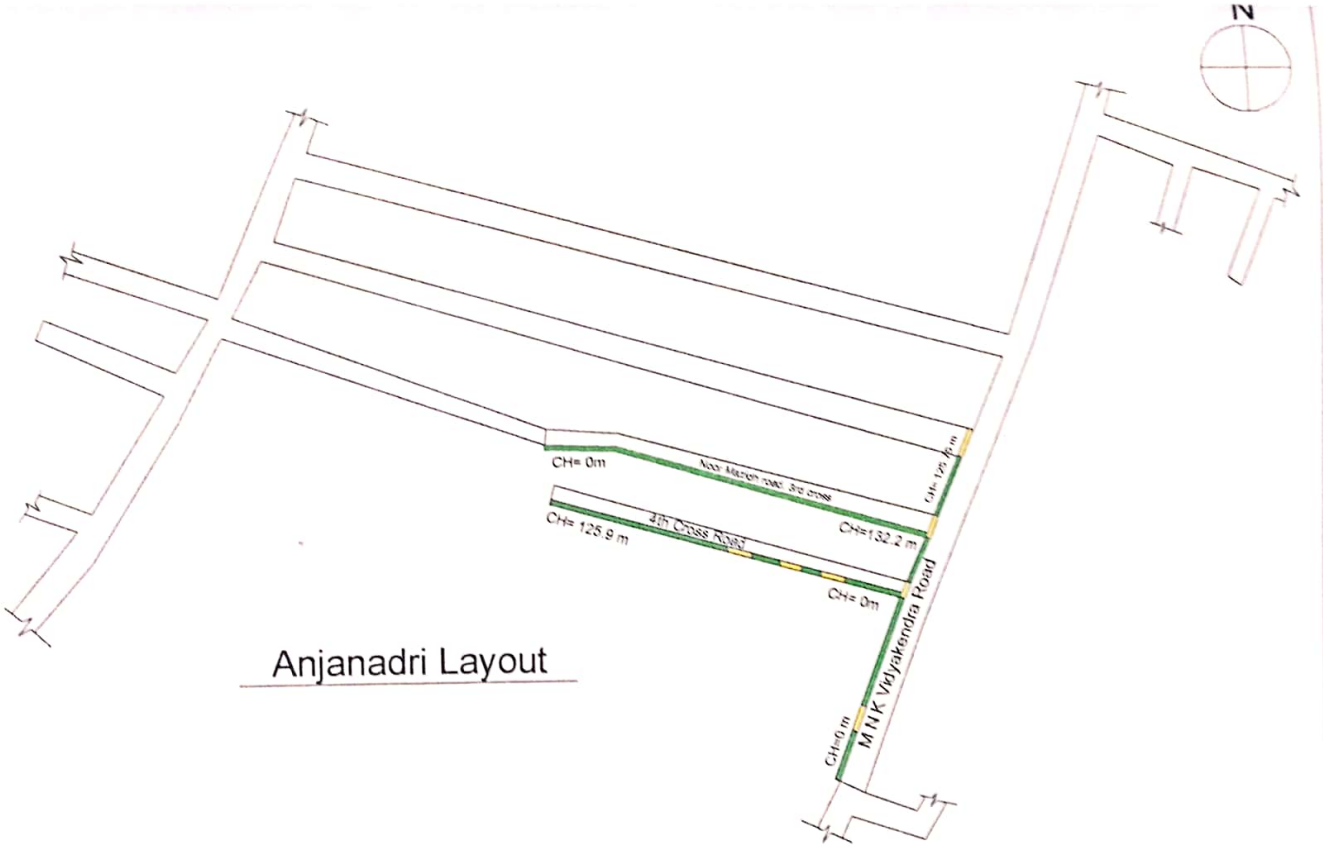

NOTES:-

1) Do Not Scale The Drawings

2) All Dimensions Are In meters

INDEX

CC Drain Culvert

PROJECT	Improvements to Roads and Drains at Anjanadri Layout and Surrounding Area in Ward No 06 Thanisandra
CLIENT	BBMP

CIVIL PRO
STRUCTURAL ENGINEERS, ARCHITECTS & PROJECT MANAGEMENT CONSULTANTS
No. 4, 7th MAIN,
MALLESWARAM BANGALORE–560003
Ph : 23444801
Mob : 91–9448227083,91–9972924528
E–mail: rudraproad3@rediffmail.com
Web: www.orkengineers.com

Scanned by CamScanner

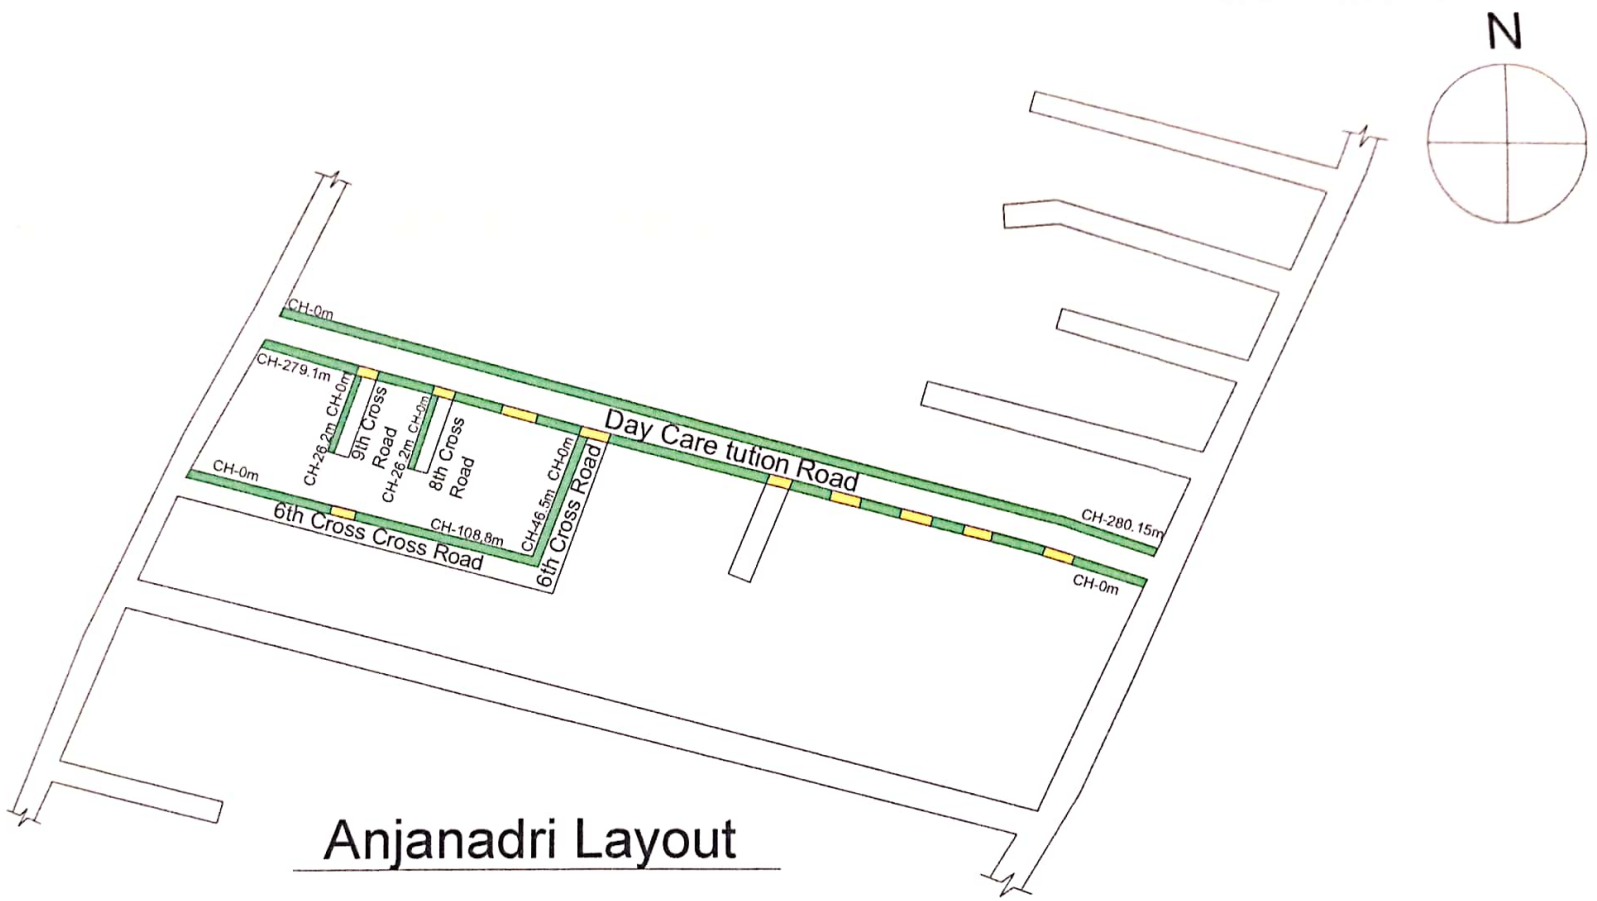

NOTES:-

1) Do Not Scale The Drawings

2) All Dimensions Are In meters

INDEX

CC Drain

Culvert

PROJECT	Improvements to Roads and Drains at Anjanadri Layout and Surrounding Area in Ward No 06 Thanisandra
CLIENT	BBMP

CIVIL PRO

STRUCTURAL ENGINEERS, ARCHITECTS

& PROJECT MANAGEMENT CONSULTANTS

No. 4, 7th MAIN,

MALLESWARAM BANGALORE-560003

Ph : 23444801

Mob : 91-9448227083,91-9972924526

E-mail: rudraprasad3@rediffmail.com

Web: www.arkengineeers.com

Scanned by CamScanner